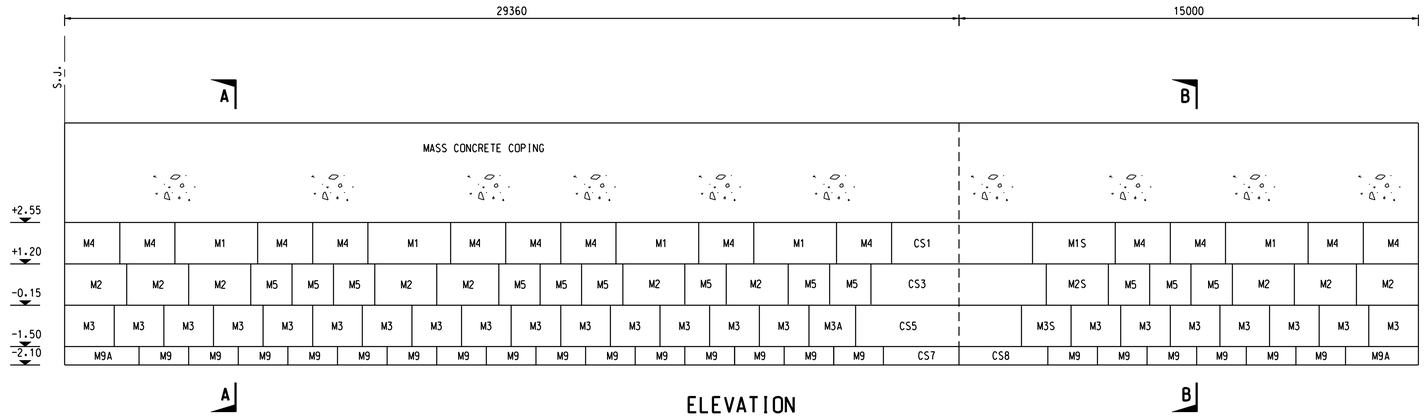

ELEVATION

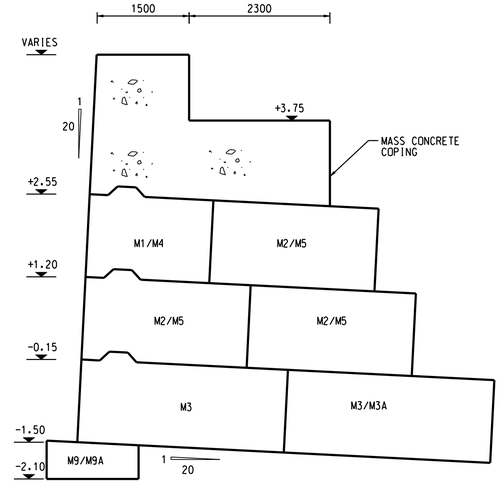

SECTION B - B
SCALE 1:50

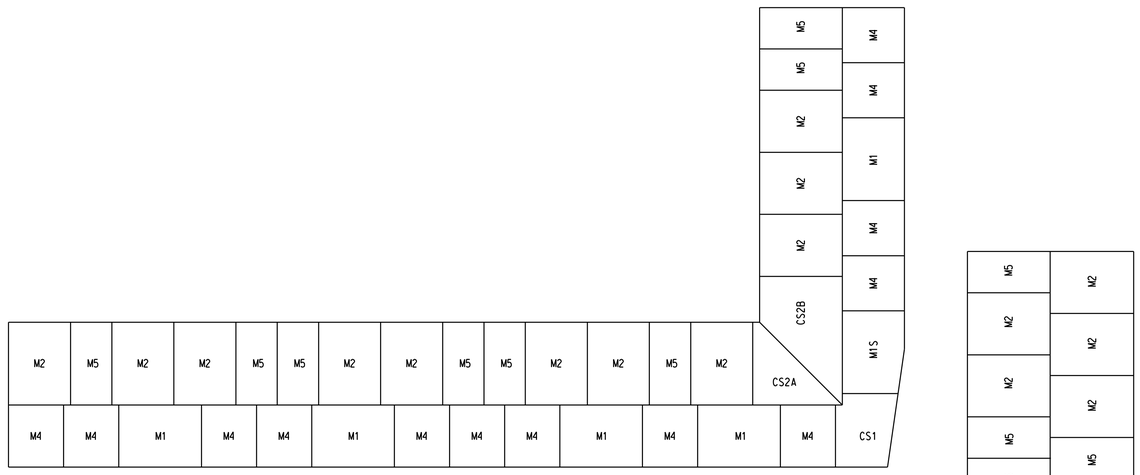

BLOCKS AT +2.55 mPD

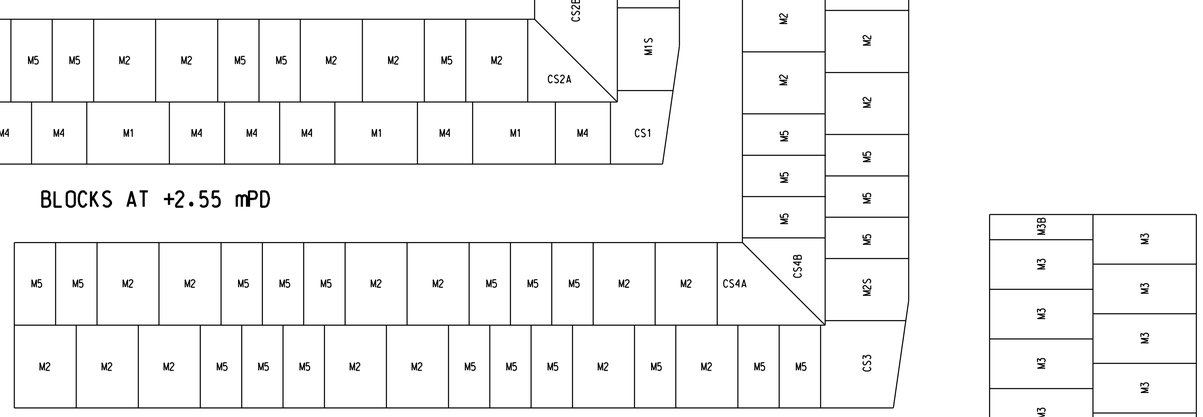

BLOCKS AT +1.20 mPD

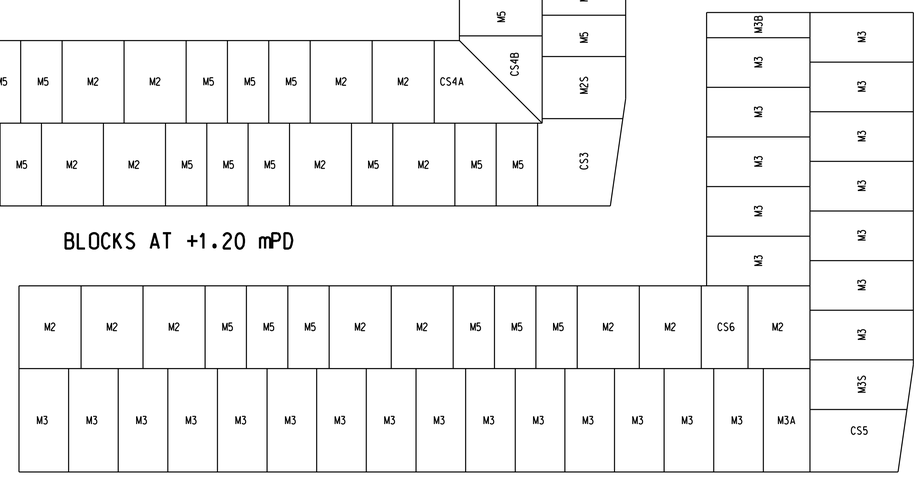

BLOCKS AT -0.15 mPD

BLOCKS AT -1.50 mPD

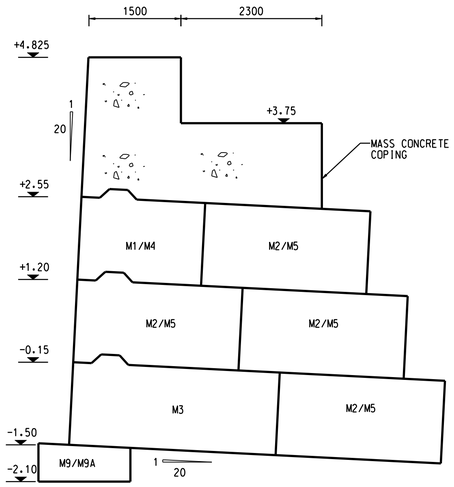

SECTION A - A
SCALE 1:50

TYPICAL END BLOCKWORK WALL DETAILS
SCALE 1:100

NOTES:

1. THIS DRAWING SHALL BE READ IN CONJUNCTION WITH DRG. NO. 511 AND 512.
2. ALL DIMENSIONS ARE IN MILLIMETRES UNLESS SPECIFIED OTHERWISE.
3. ALL LEVELS ARE IN METRES WITH REFERENCE TO PRINCIPAL DATUM.
4. FOR PRECAST CONCRETE BLOCK DETAILS REFER CEDD STANDARD DRAWINGS.
5. UNLESS OTHERWISE STATED, MASS CONCRETE COPING SHALL BE OF GRADE 20/20.
6. HALF - ROUND CHANNEL SHALL BE PROVIDED ON SEAWALL BLOCKS AT SLIP JOINTS.
7. ALL CORNERS OF PRECAST CONCRETE BLOCKS SHALL HAVE 40mm x 40mm CHAMFERS.

REV. 修訂	DESCRIPTION 內容摘要	C.C.	P.C.	DATE 日期

Civil Engineering and Development Department
土木工程拓展署
KOWLOON DEVELOPMENT OFFICE
九龍拓展處

CEDD

KAI TAK DEVELOPMENT
ENGINEERING STUDY CUM DESIGN AND CONSTRUCTION OF ADVANCE WORKS-INVESTIGATION, DESIGN AND CONSTRUCTION

SITE FORMATION CUM MARINE WORKS

SOUTHERN TRANSITION EDGE STRUCTURES

SEAWALL - BLOCKWORK WALL DETAILS

SHEET 2 OF 2

MAUNSELL | AECOM
Maunsell Consultants Asia Ltd.
茂盛(亞洲)工程顧問有限公司

DRG.NO. 圖紙編號: 513

DESIGNED BY 設計	AGREEMENT NO. 合約編號	P. Dir. APPROVED 批准人
J.L.	CE35/2006 (CE)	
DRAWN BY 繪圖 J.J.	STATUS 階段	
SCALE 比例 A1 AS SHOWN		
DIMENSIONS ARE IN 尺寸單位 MILLIMETRES	© COPYRIGHT RESERVED 版權所有	

Plot File by : 2007-10-24 JIANGJ

P:\projects\60022408\DRAWING\REPORT\SF\RDD\513.dgn