附件 A
Annex A

SITE FOR
PROP. LOT No. 238
D.D. NGONG PING

PLAN SUFFIX TABLE

C	Conference Plan
D	Dimensioned Plan
DI	Plan I in Surrender and Regrant Case
II	Plan II in Surrender and Regrant Case
L	Lease Plan
PO	Proposal Plan or Circulation Plan
SO	Setting-out Plan and Dimensioned / Setting-out Plan
SP	Sale Plan
SU	Plan attached to the deed of surrender
V	Variation Plan
X	Exco Plan

Point	CO-ORDINATES DATA (ORIGIN ——)	
	N	E

北 N

位置 LOCATION

比例 SCALE 1 : 20000

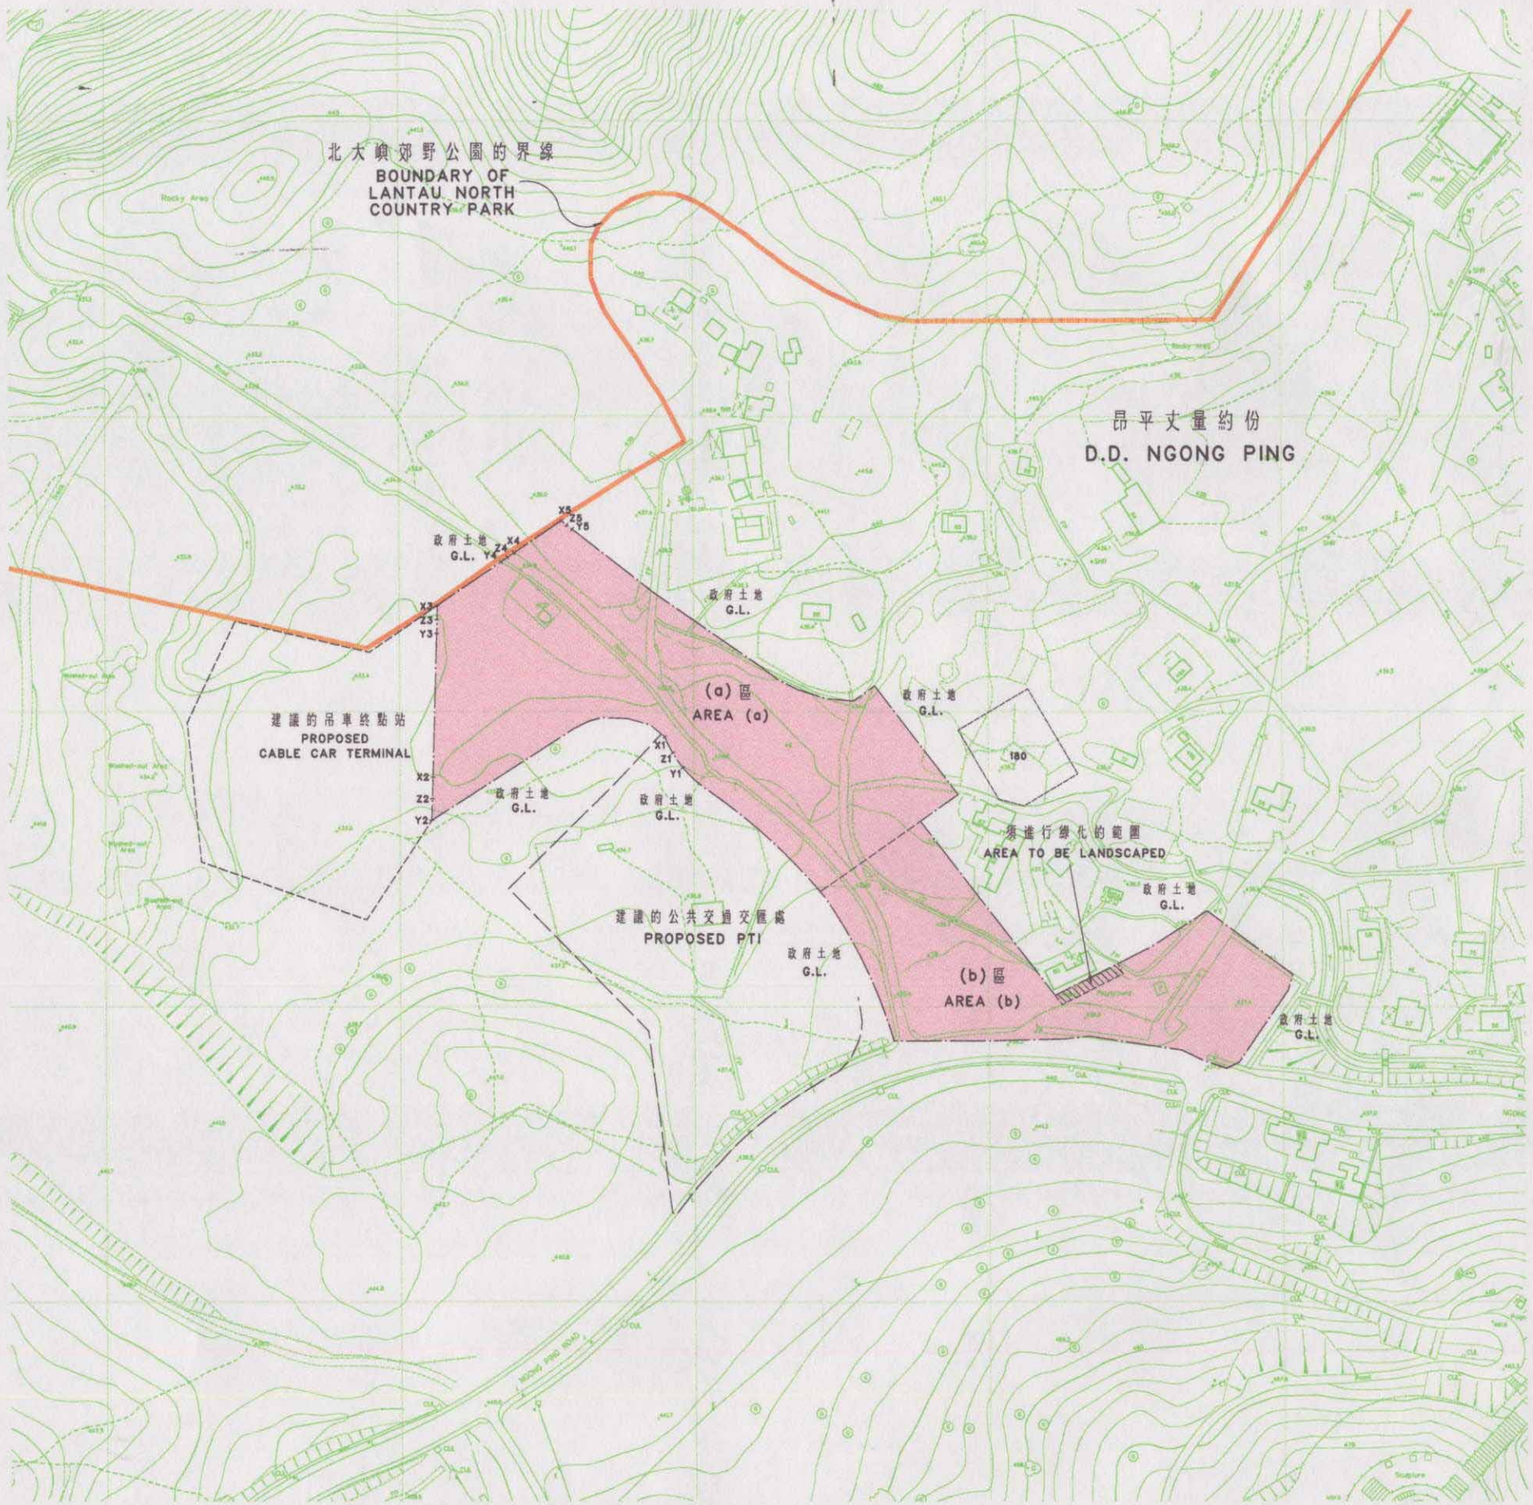

圖例
LEGEND

非建築用地
NON-BUILDING AREAS

X1, Y1 & Z1 } 入口及出口點
X2, Y2 & Z2 }
X3, Y3 & Z3 }
X4, Y4 & Z4 }
X5, Y5 & Z5 } INGRESS & EGRESS POINTS

地盤位於集水區內
SITE WITHIN WATER GATHERING GROUNDS

粉紅色及粉紅色間黑斜線範圍 1.59 公頃 (約數)
COLOURED PINK AND PINK HATCHED BLACK AREA 1.59 HECTARES (ABOUT)

SCALE 1 : 1000

METRES 20 0 20 40 60 80 100 METRES

	-	a	b	c
Field Book				
Comp.Folder				
Svy.Officer				
Tech.Officer	MF HO	BH LEE	MF HO	MF HO
Date	10.6.2003	19.8.2003	23.10.2003	24.10.2003
Plan No.	ISM0777	ISM0777a	ISM0777b	ISM0777c

FOR IDENTIFICATION PURPOSES ONLY

District Lands Office, Islands
Lands Department

Plan Prepared by District Survey Office, Islands

昂平丈量約份地段第238號
LOT No. 238 IN D.D. NGONG PING

File No. LM(1) to DLO/IS 4/CPT/2002
Survey Sheet Nos. 9-SE-16C/21A
O.Z.P. No. S/I-NP/2
Reference Plan No. TUC/P/DO/CWP/PD1/112 Rev. B (WTR) WP 21.4 Ser. 4 (WHITE CORNELL)

PLAN No. ISM0777c

日期：二零零三年十月二十四日 Date : 24.10.2003

DISTRICT LANDS OFFICE
ISLANDS

LANDS DEPARTMENT

Grantee

District Lands Officer
Islands

Date